
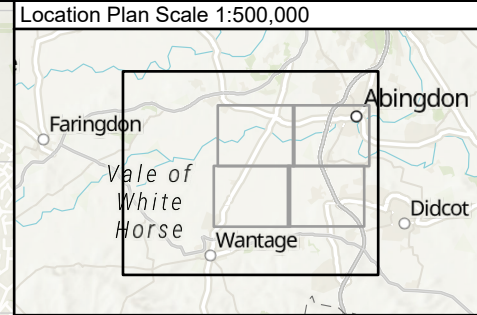


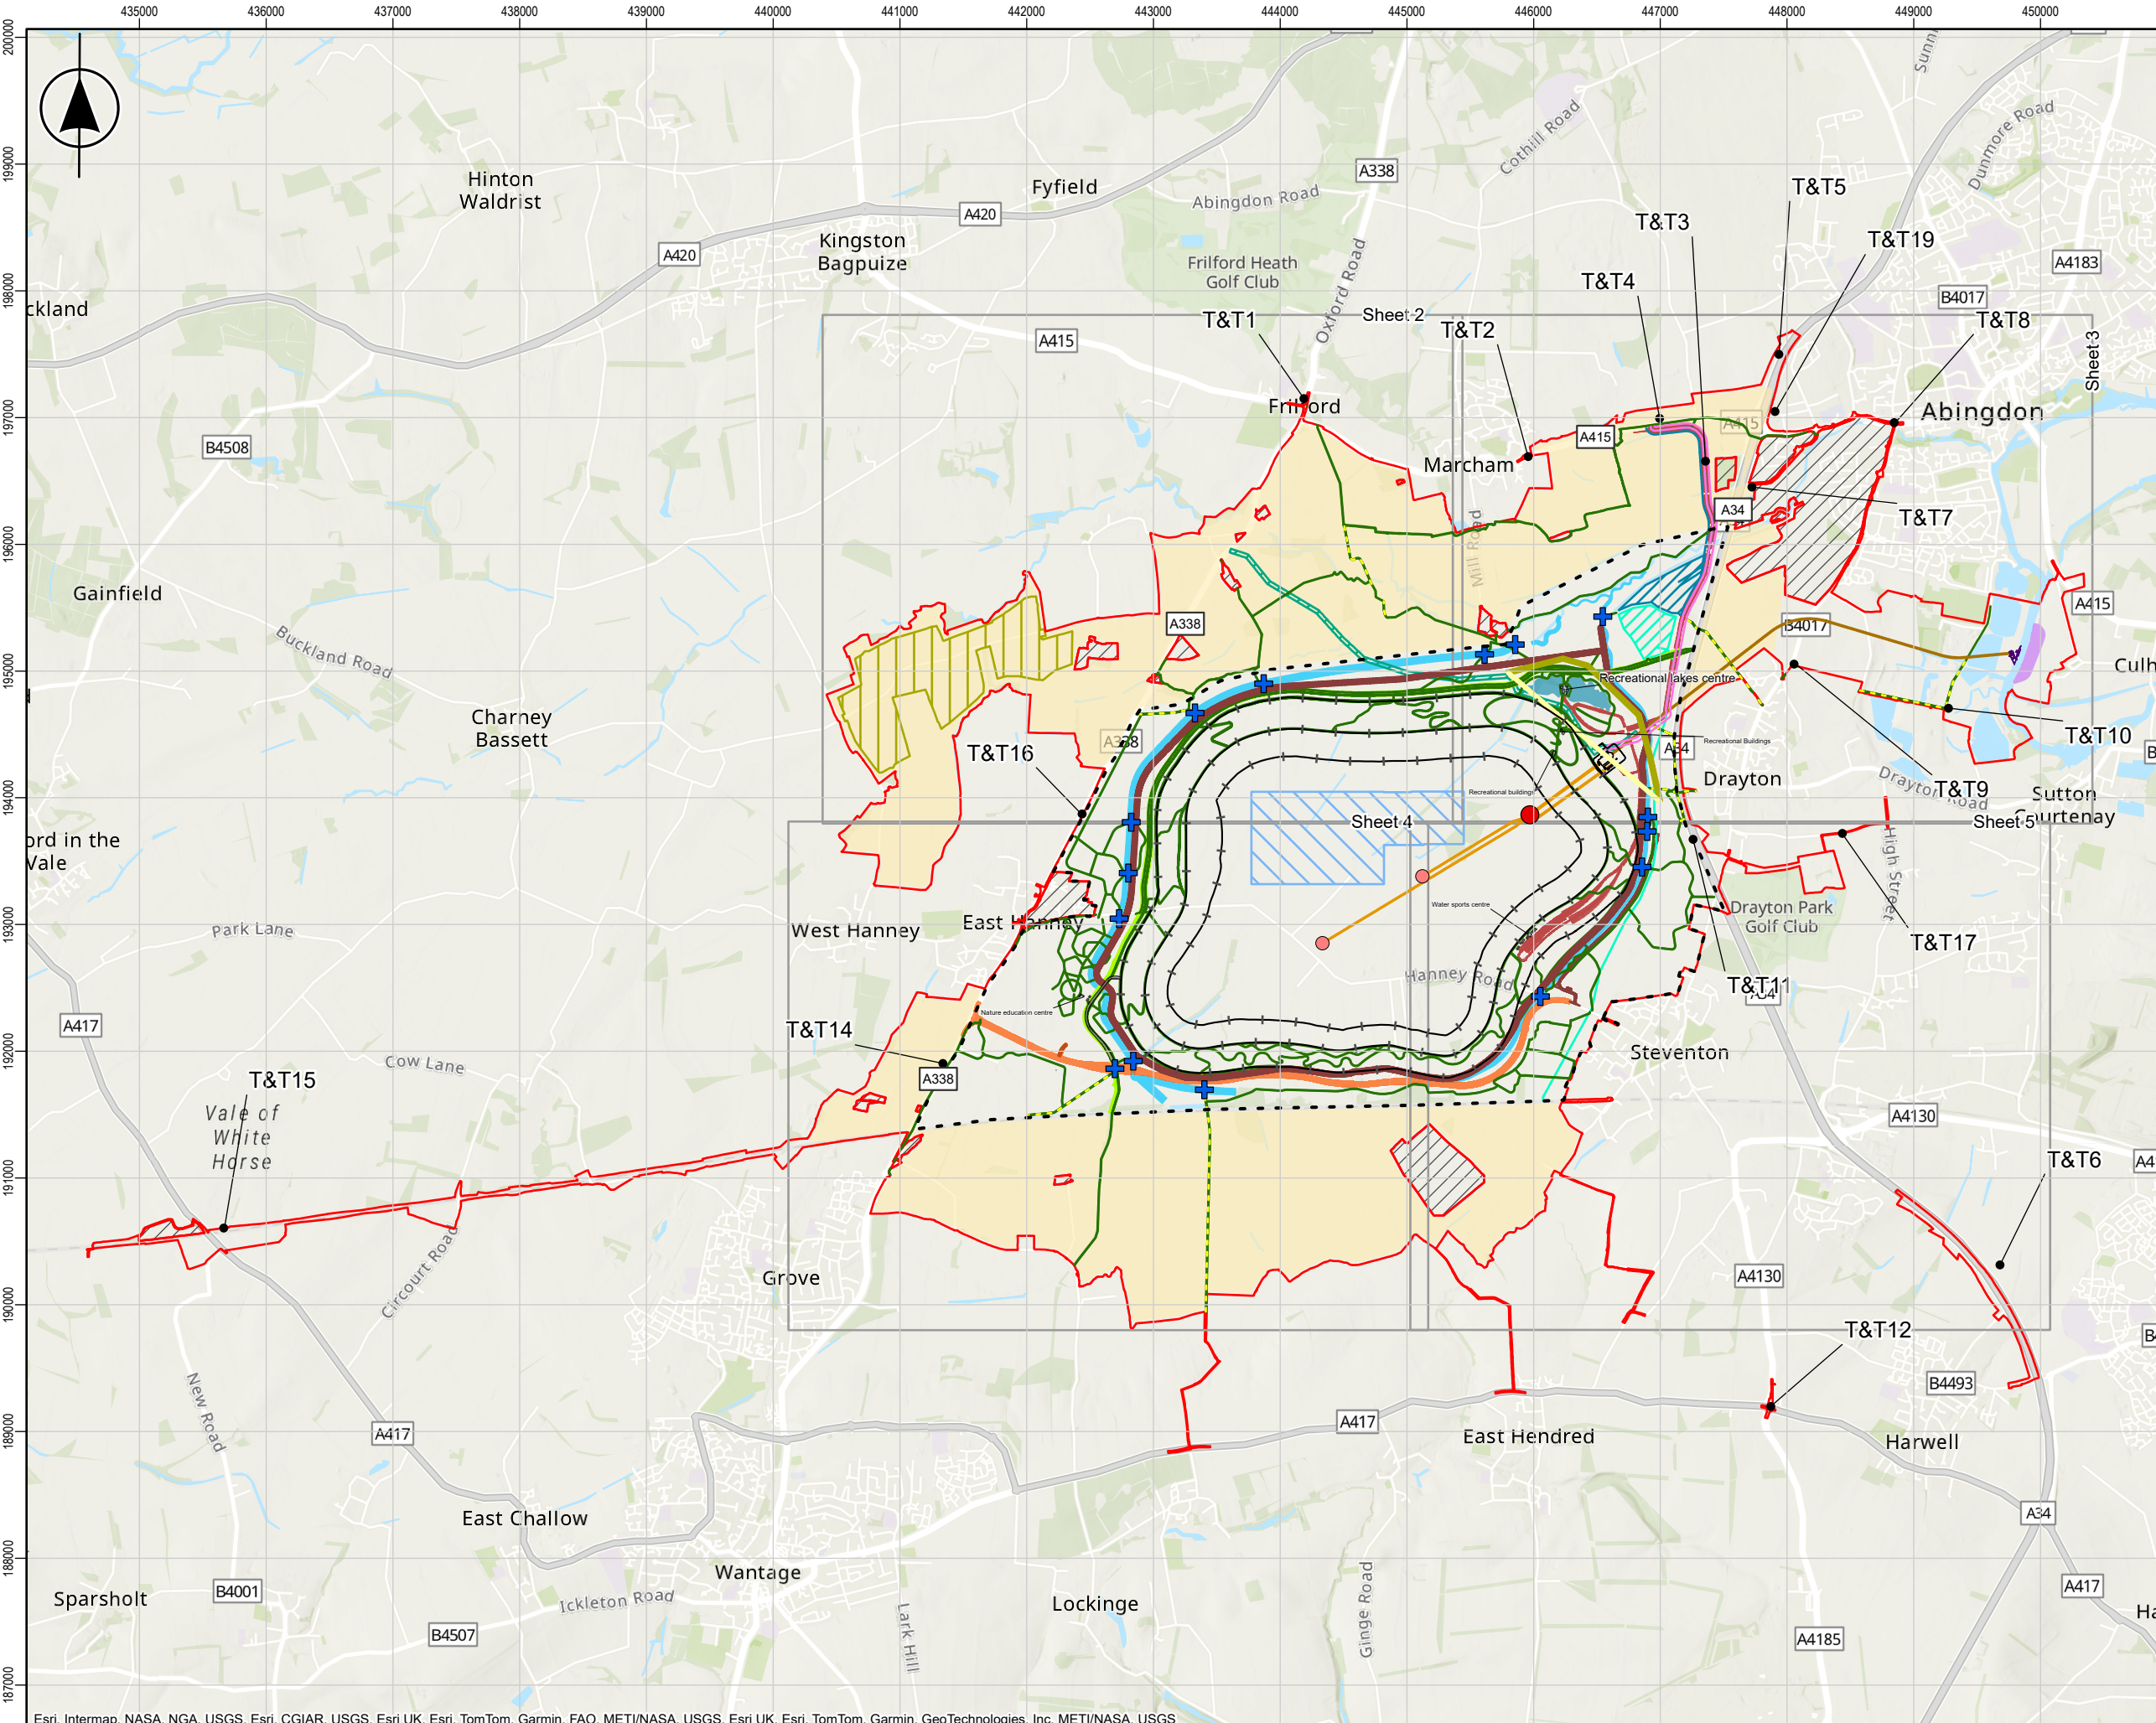

Legend

- draft Order limits
- Areas omitted from draft Order limits
- Core Project Area
- Location of highway improvements*
- Reservoir towers
- Secondary reservoir towers
- Water crossing points
- Reservoir and embankment footprints**
- Pumping Station
- Ancillary infrastructure for Farmoor Transfer
- River tunnel
- Reservoir tunnels
- River Thames intake/outfall structure
- Active travel routes, additional footpaths and non-motorised vehicles (NMU) provision on existing PRoW
- Active travel routes, additional footpaths and non-motorised vehicles (NMU) provision
- Provision for Wilts & Berks Canal
- Groundwater drain
- 132kv line diversion
- Existing 132kv line
- Area for location of floating solar
- Ground-mounted solar (solar farm reversion)
- Steventon to East Hanney Road diversion
- Safeguarded space for future SWOX WTW
- T2ST Water Treatment Works and ancillary infrastructure
- Safeguarded space for STT Pipeline
- Permanent access roads
- River Thames flood compensation (berm)
- Project Priority Areas for Biodiversity (PAB) for habitat creation, enhancement or species relocation
- Recreational lakes
- Recreational buildings
- Watercourse diversions

*These highways improvements are described in Chapter 2 in paragraph 2.4.101.

**This is made up of three lines, the Reservoir Embankment Outer toe, Crest and Inner toe. See Chapter 2 for more details.

Copyrights OS / Grid Reference: SU49
© Crown copyright and database rights 2025. All rights reserved.
OS License Number AC000849556.
Unauthorised reproduction prohibited.

C01	TZ	CE	VL	AM	07/10/25
Revision	Authorised	Checked	Reviewed	Approved	Date
Status:	A AUTHORISED AND ACCEPTED FOR CONSULTATION				




APFP References: N/A		Security Reference: Public
Site Name: South East Strategic Reservoir Option		
Project Name: J696 South East Strategic Reservoir Option (SESRO)		
Drawing Title: Preliminary Environmental Information Report: Figure 2.1: Project overview Sheet 1 of 5		
Scale: 1:50,000	Sheet Size: A3	Status: A
Drawing Number: J696-ARB-XXXX-XXXX-MP-EN-000115		Rev: C01



Esri, Intermap, NASA, NGA, USGS, Esri, CGIAR, USGS, Esri UK, Esri, TomTom, Garmin, FAO, METI/NASA, USGS, Esri UK, Esri, TomTom, Garmin, GeoTechnologies, Inc, METI/NASA, USGS

- The draft Order limits presented in this Map Book may be further refined or amended following this consultation and prior to the submission of our DCO application.
- The draft Order limits illustrated on this plan includes those areas in which land, or rights over or under land, are anticipated at this stage to potentially be required temporarily or permanently for the SESRO project.
- The indicative masterplan is subject to change as we undertake further refinement through ongoing design and through consideration of responses to our statutory consultation process.

1:50,000 @A3 - DO NOT SCALE

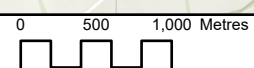

© Thames Water Utilities Ltd 2025

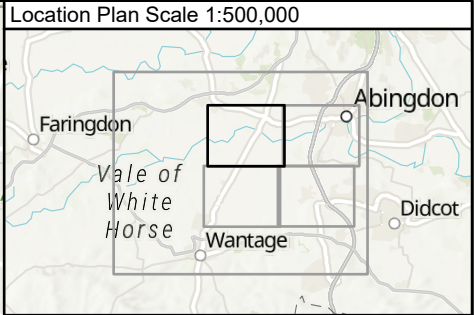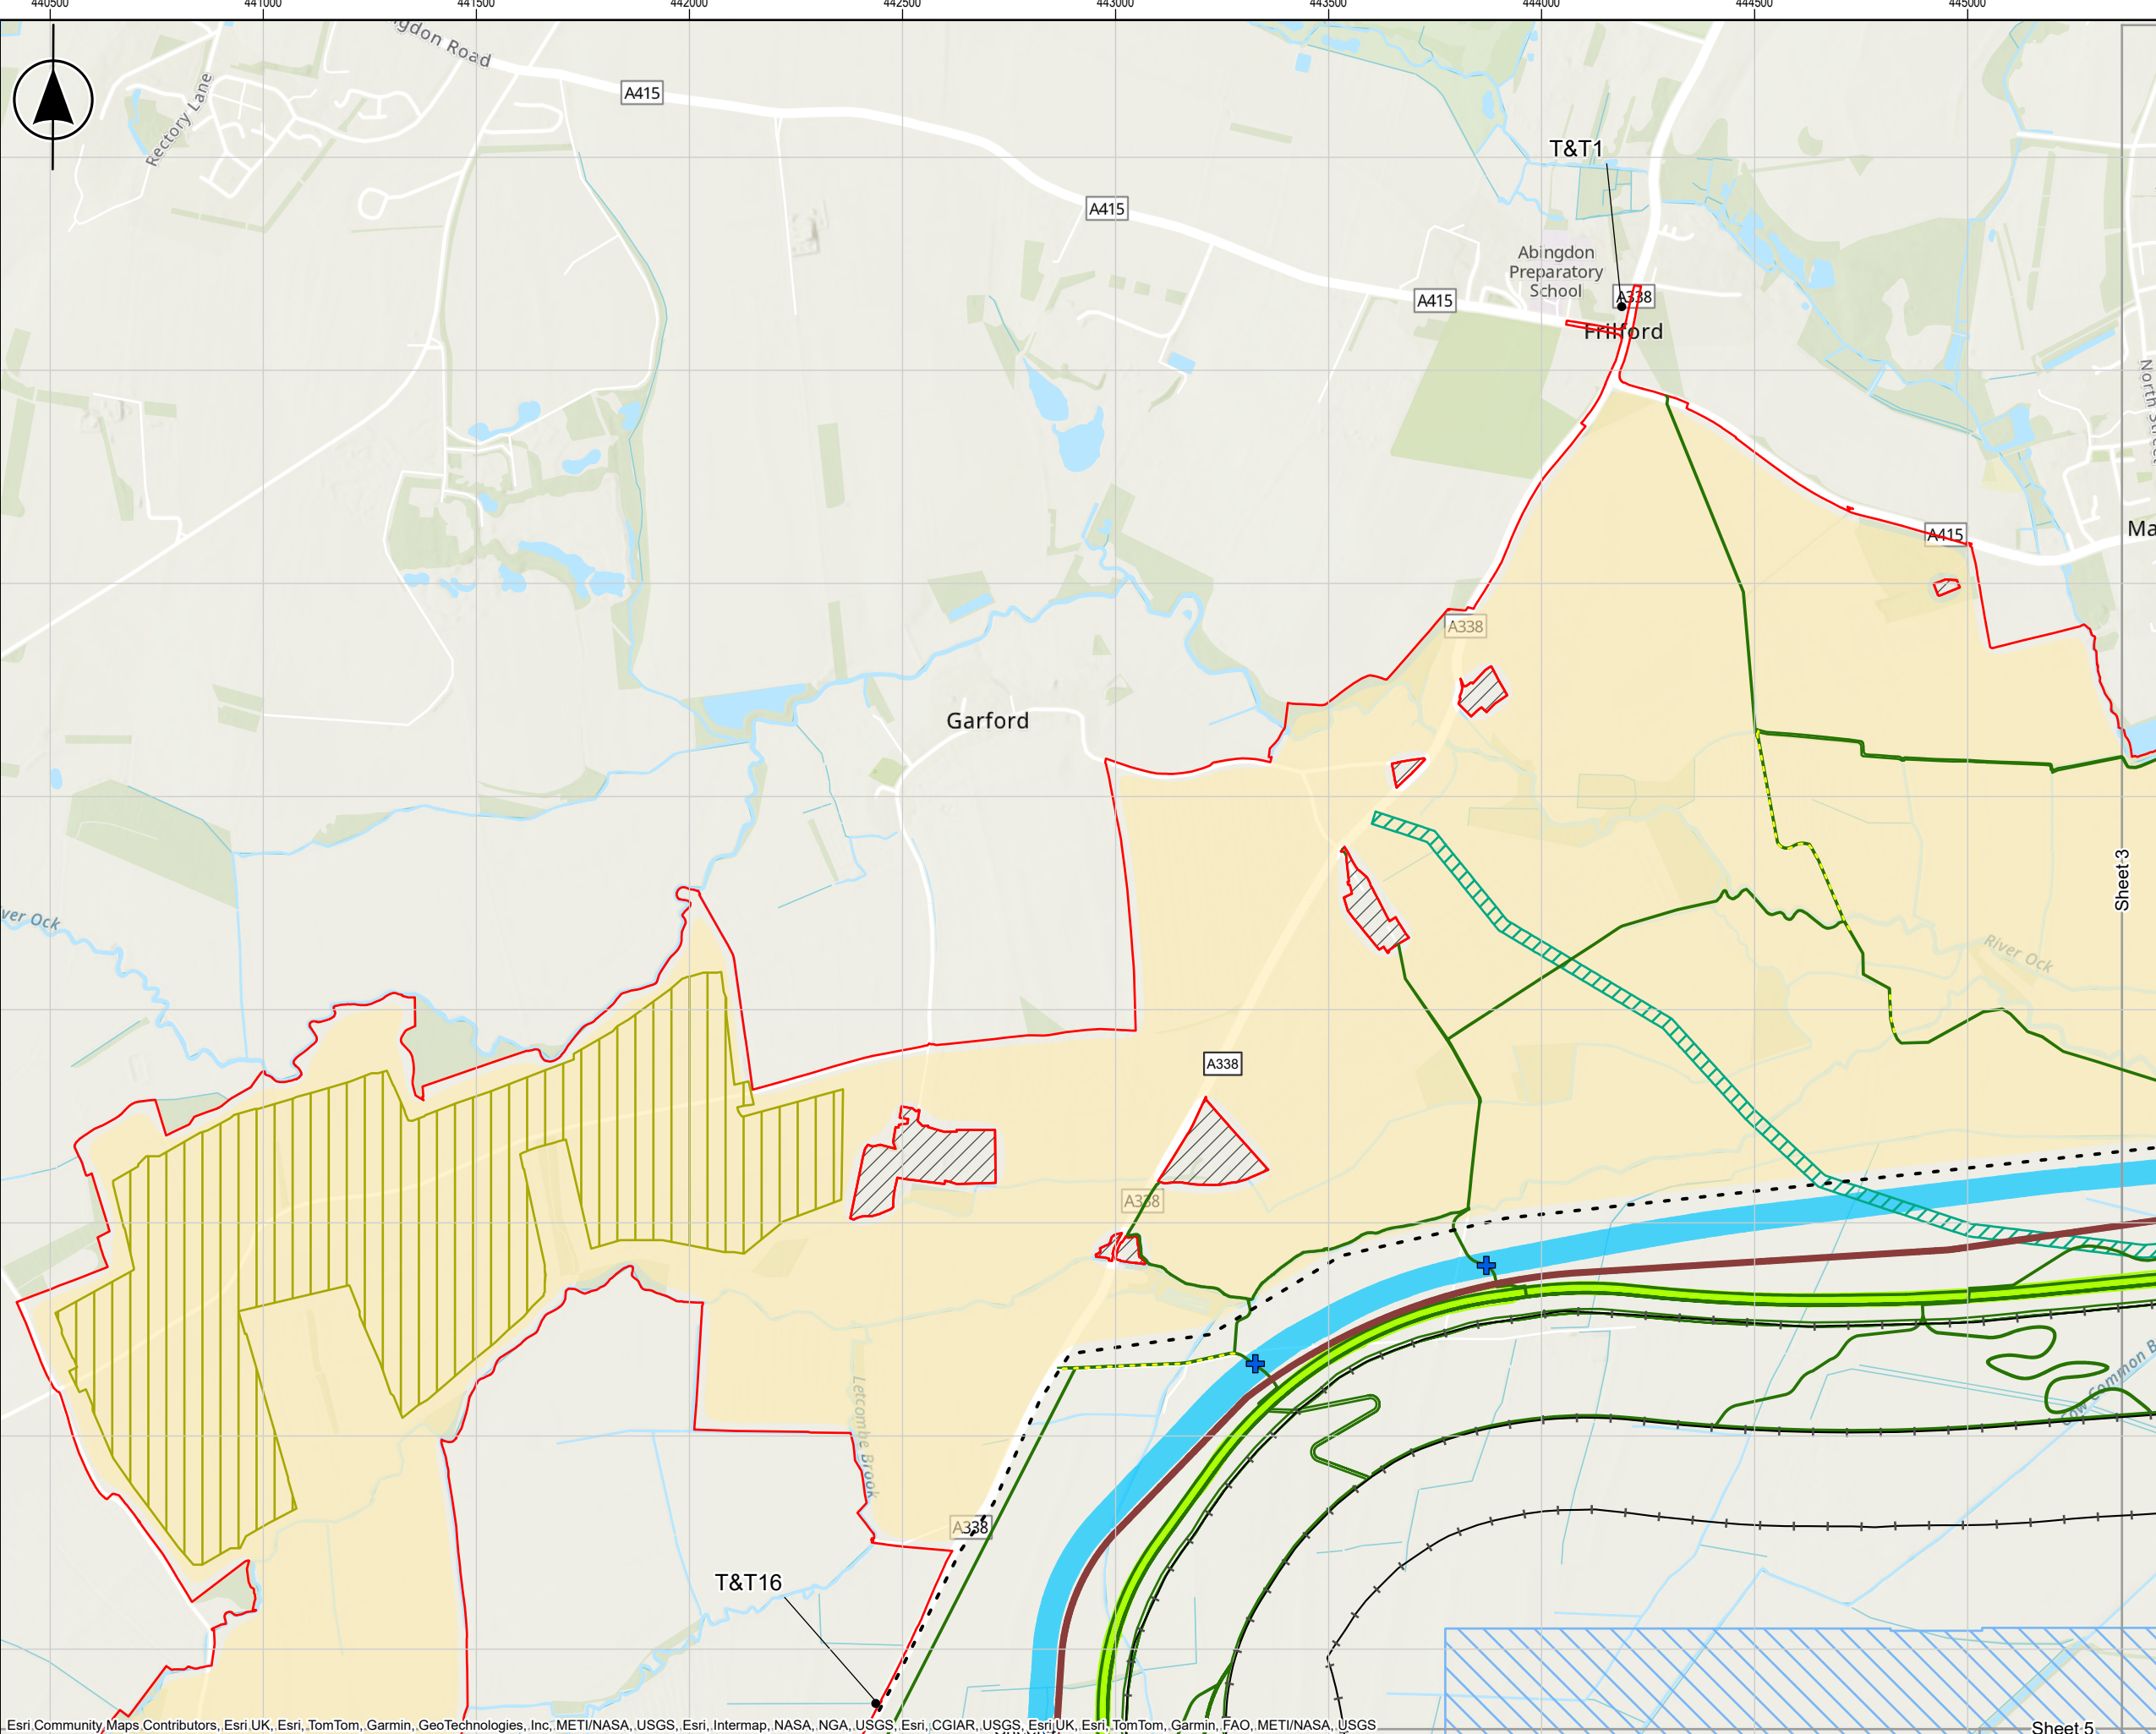

- Legend**
- draft Order limits
 - Areas omitted from draft Order limits
 - Core Project Area
 - Location of highway improvements*
 - Water crossing points
 - Reservoir and embankment footprints**
 - Active travel routes, additional footpaths and non-motorised vehicles (NMU) provision on existing PRoW
 - Active travel routes, additional footpaths and non-motorised vehicles (NMU) provision
 - Provision for Wilts & Berks Canal
 - Groundwater drain
 - Area for location of floating solar
 - Ground-mounted solar (solar farm reversion)
 - Safeguarded space for STT Pipeline
 - Project Priority Areas for Biodiversity (PAB) for habitat creation, enhancement or species relocation
 - Watercourse diversions

*These highways improvements are described in Chapter 2 in paragraph 2.4.101.
**This is made up of three lines, the Reservoir Embankment Outer toe, Crest and Inner toe. See Chapter 2 for more details.

Copyrights OS / Grid Reference: SU49
© Crown copyright and database rights 2025. All rights reserved.
OS License Number AC0000849556.
Unauthorised reproduction prohibited.

C01	TZ	CE	VL	AM	07/10/25
Revision	Authorised	Checked	Reviewed	Approved	Date
Status:	A AUTHORISED AND ACCEPTED FOR CONSULTATION				



APFP References: N/A **Security Reference:** Public

Site Name:
South East Strategic Reservoir Option

Project Name:
J696 South East Strategic Reservoir Option (SESRO)


Drawing Title:
Preliminary Environmental Information Report:
Figure 2.1: Project overview
Sheet 2 of 5

Esri Community Maps Contributors, Esri UK, Esri, TomTom, Garmin, GeoTechnologies, Inc., METI/NASA, USGS, Esri, Intermap, NASA, NGA, USGS, Esri, CGIAR, USGS, Esri UK, Esri, TomTom, Garmin, FAO, METI/NASA, USGS

1. The draft Order limits presented in this Map Book may be further refined or amended following this consultation and prior to the submission of our DCO application.
2. The draft Order limits illustrated on this plan includes those areas in which land, or rights over or under land, are anticipated at this stage to potentially be required temporarily or permanently for the SESRO project.
3. The indicative masterplan is subject to change as we undertake further refinement through ongoing design and through consideration of responses to our statutory consultation process.



Scale: 1:15,000	Sheet Size: A3	Status: A
Drawing Number: J696-ARB-XXXX-XXXX-MP-EN-000115	Rev: C01	

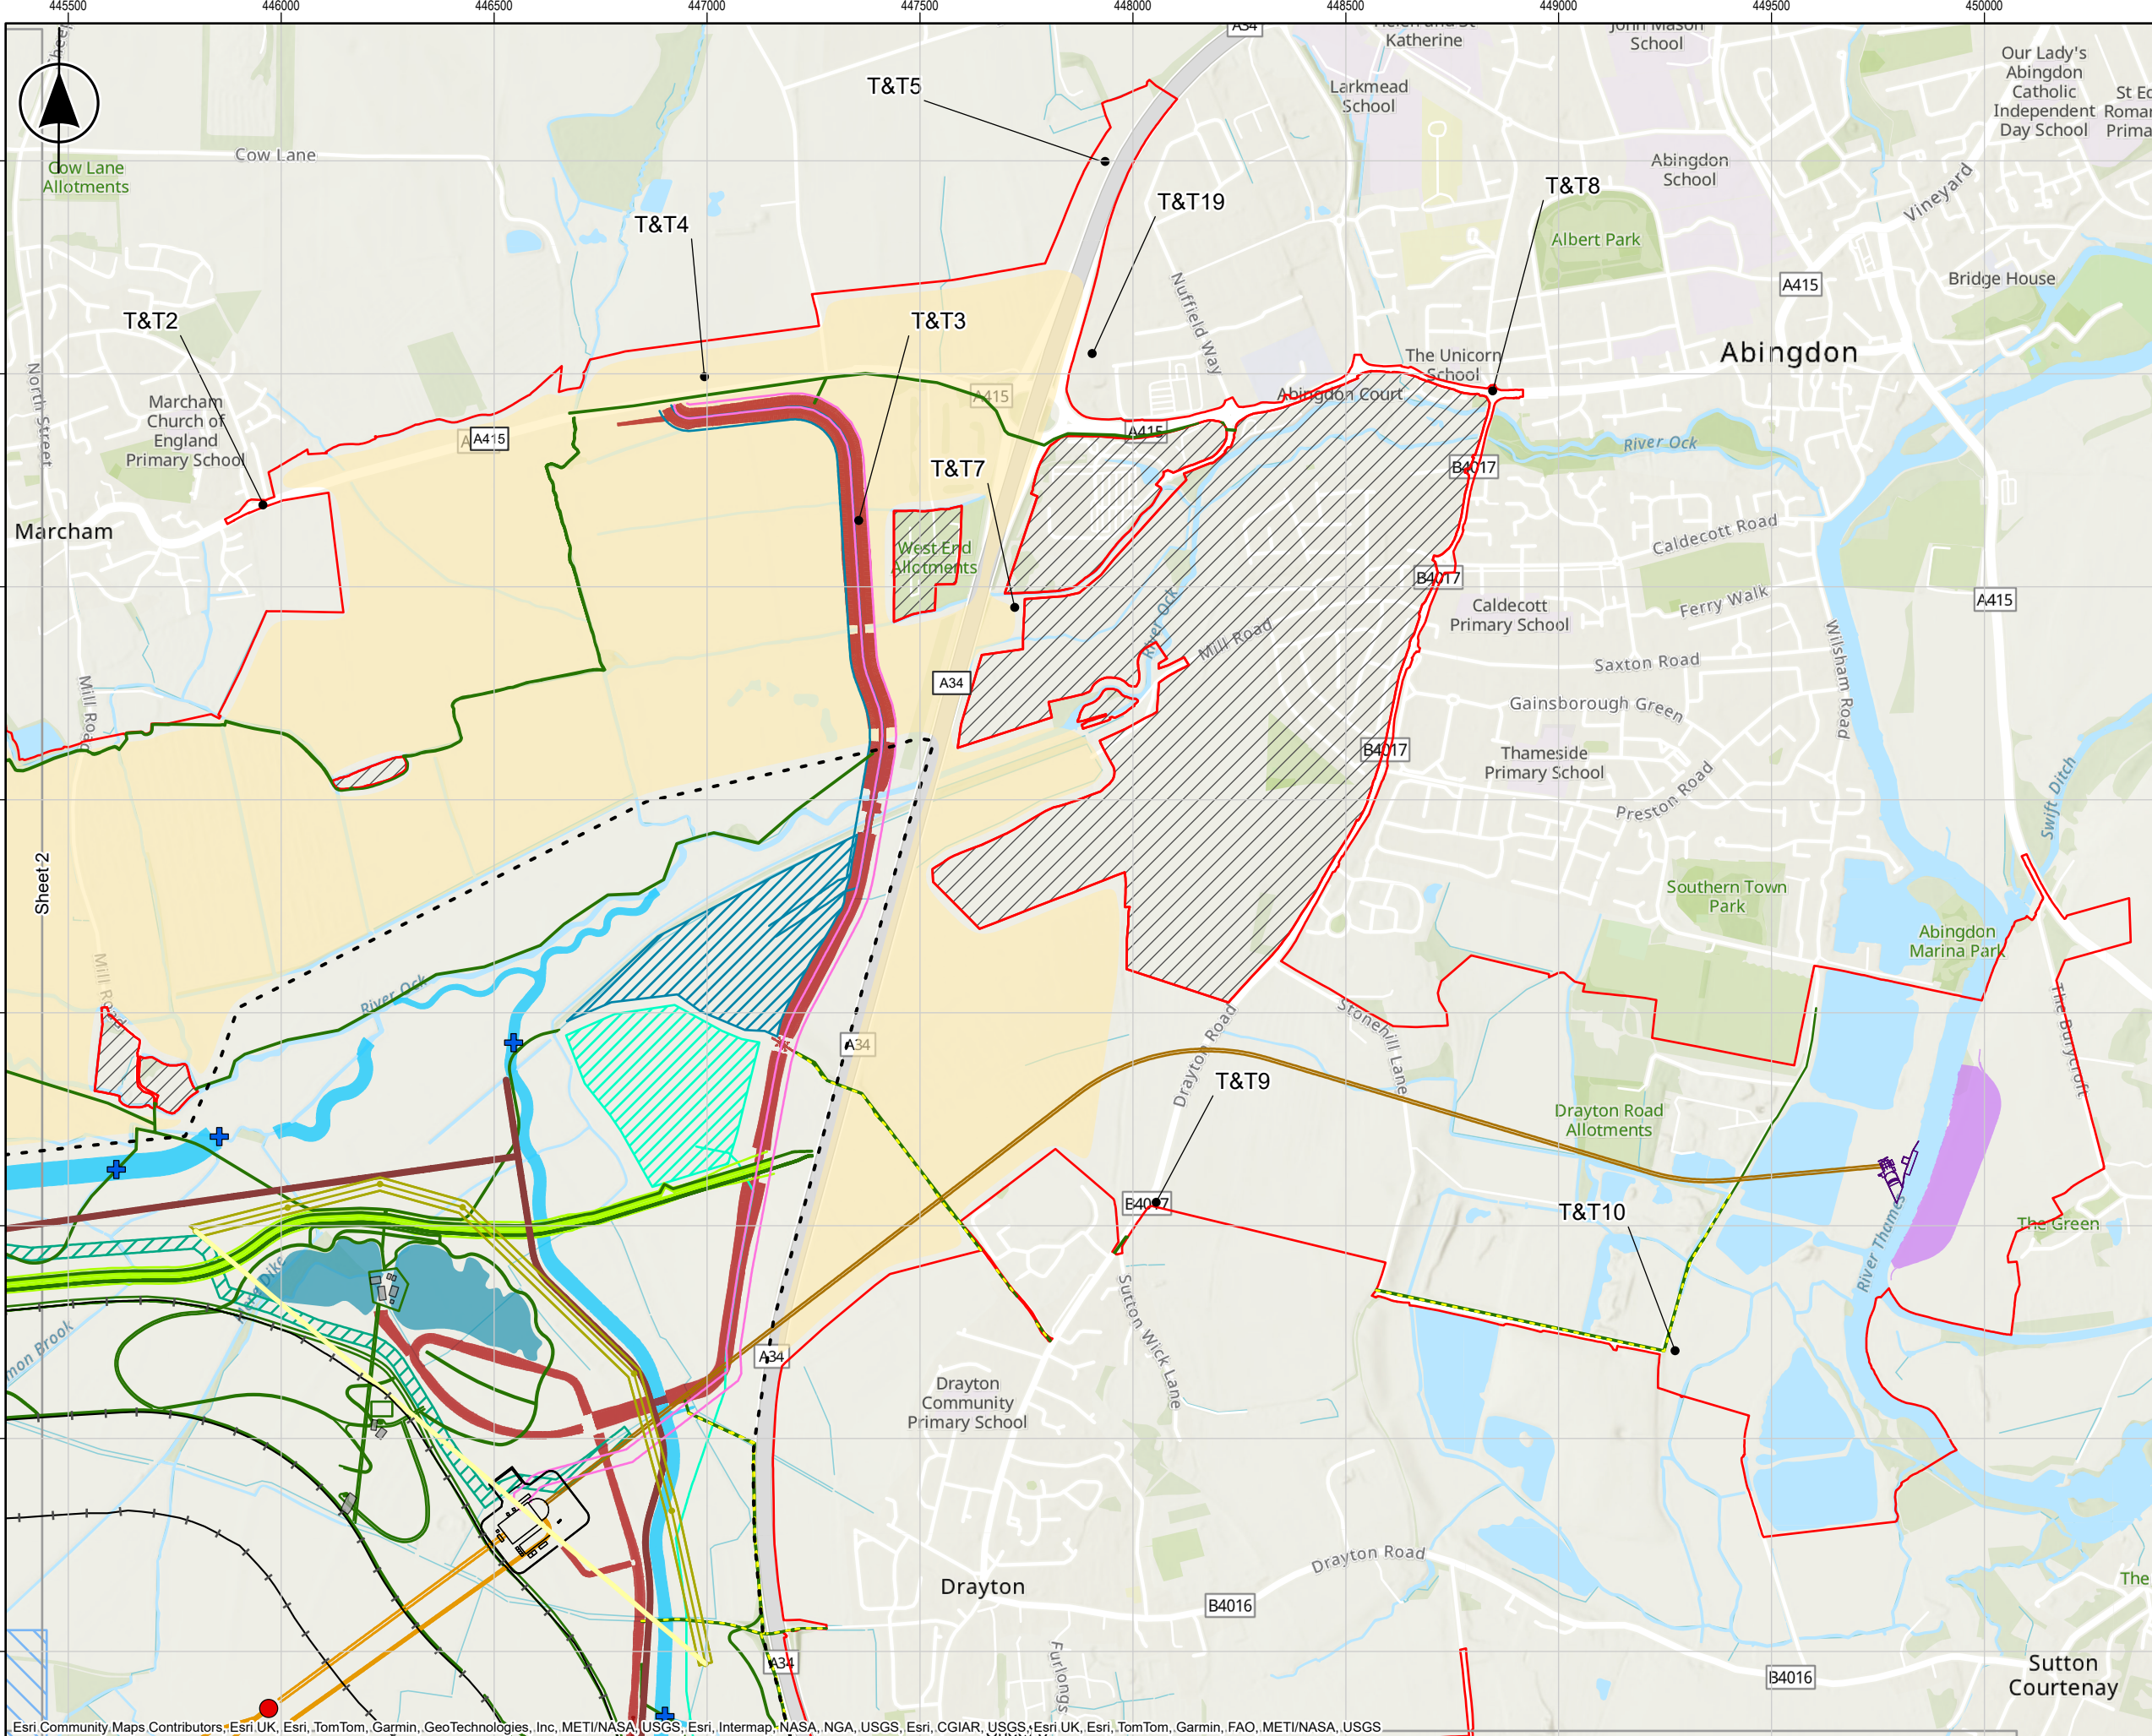

Esri Community Maps Contributors, Esri UK, Esri, TomTom, Garmin, GeoTechnologies, Inc, METI/NASA, USGS, Esri, Intermap, NASA, NGA, USGS, Esri, CGIAR, USGS, Esri UK, Esri, TomTom, Garmin, FAO, METI/NASA, USGS

1. The draft Order limits presented in this Map Book may be further refined or amended following this consultation and prior to the submission of our DCO application.
2. The draft Order limits illustrated on this plan includes those areas in which land, or rights over or under land, are anticipated at this stage to potentially be required temporarily or permanently for the SESRO project.
3. The indicative masterplan is subject to change as we undertake further refinement through ongoing design and through consideration of responses to our statutory consultation process.

1:15,000 @A3 - DO NOT SCALE

0 280 560 Metres

Location Plan Scale 1:500,000

Legend

- draft Order limits
- Areas omitted from draft Order limits
- Core Project Area
- Location of highway improvements*
- Reservoir towers
- Water crossing points
- Reservoir and embankment footprints**
- Pumping Station
- Ancillary infrastructure for Farmoor Transfer
- River tunnel
- Reservoir tunnels
- River Thames intake/outfall structure
- Active travel routes, additional footpaths and non-motorised vehicles (NMU) provision on existing PRoW
- Active travel routes, additional footpaths and non-motorised vehicles (NMU) provision
- Provision for Wilts & Berks Canal
- Groundwater drain
- 132kv line diversion
- Existing 132kv line
- Area for location of floating solar
- Safeguarded space for future SWOX WTW
- T2ST Water Treatment Works and ancillary infrastructure
- Safeguarded space for STT Pipeline
- Permanent access roads
- River Thames flood compensation (berm)
- Project Priority Areas for Biodiversity (PAB) for habitat creation, enhancement or species relocation
- Recreational lakes
- Recreational buildings
- Watercourse diversions

*These highways improvements are described in Chapter 2 in paragraph 2.4.101.

**This is made up of three lines, the Reservoir Embankment Outer toe, Crest and Inner toe. See Chapter 2 for more details.

Copyrights OS / Grid Reference: SU49
© Crown copyright and database rights 2025. All rights reserved.
OS License Number AC0000849556.
Unauthorised reproduction prohibited.

C01	TZ	CE	VL	AM	07/10/25	
Revision	Author	Checked	Reviewed	Approved	Date	
Status:	A	AUTHORISED AND ACCEPTED FOR CONSULTATION				

APFP References: N/A

Security Reference: Public

Site Name:
South East Strategic Reservoir Option

Project Name:
J696 South East Strategic Reservoir Option (SESRO)

Drawing Title:
Preliminary Environmental Information Report:
Figure 2.1: Project overview
Sheet 3 of 5

Scale: 1:15,000



Sheet Size: A3

Status: A

Drawing Number:
J696-ARB-XXXX-XXXX-MP-EN-000115

Rev: C01

© Thames Water Utilities Ltd 2025

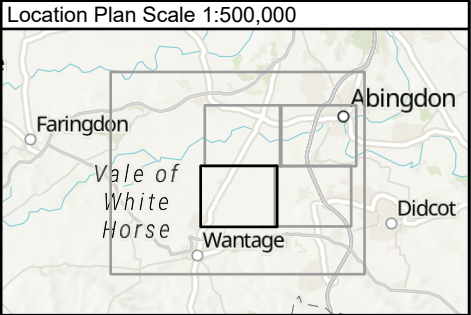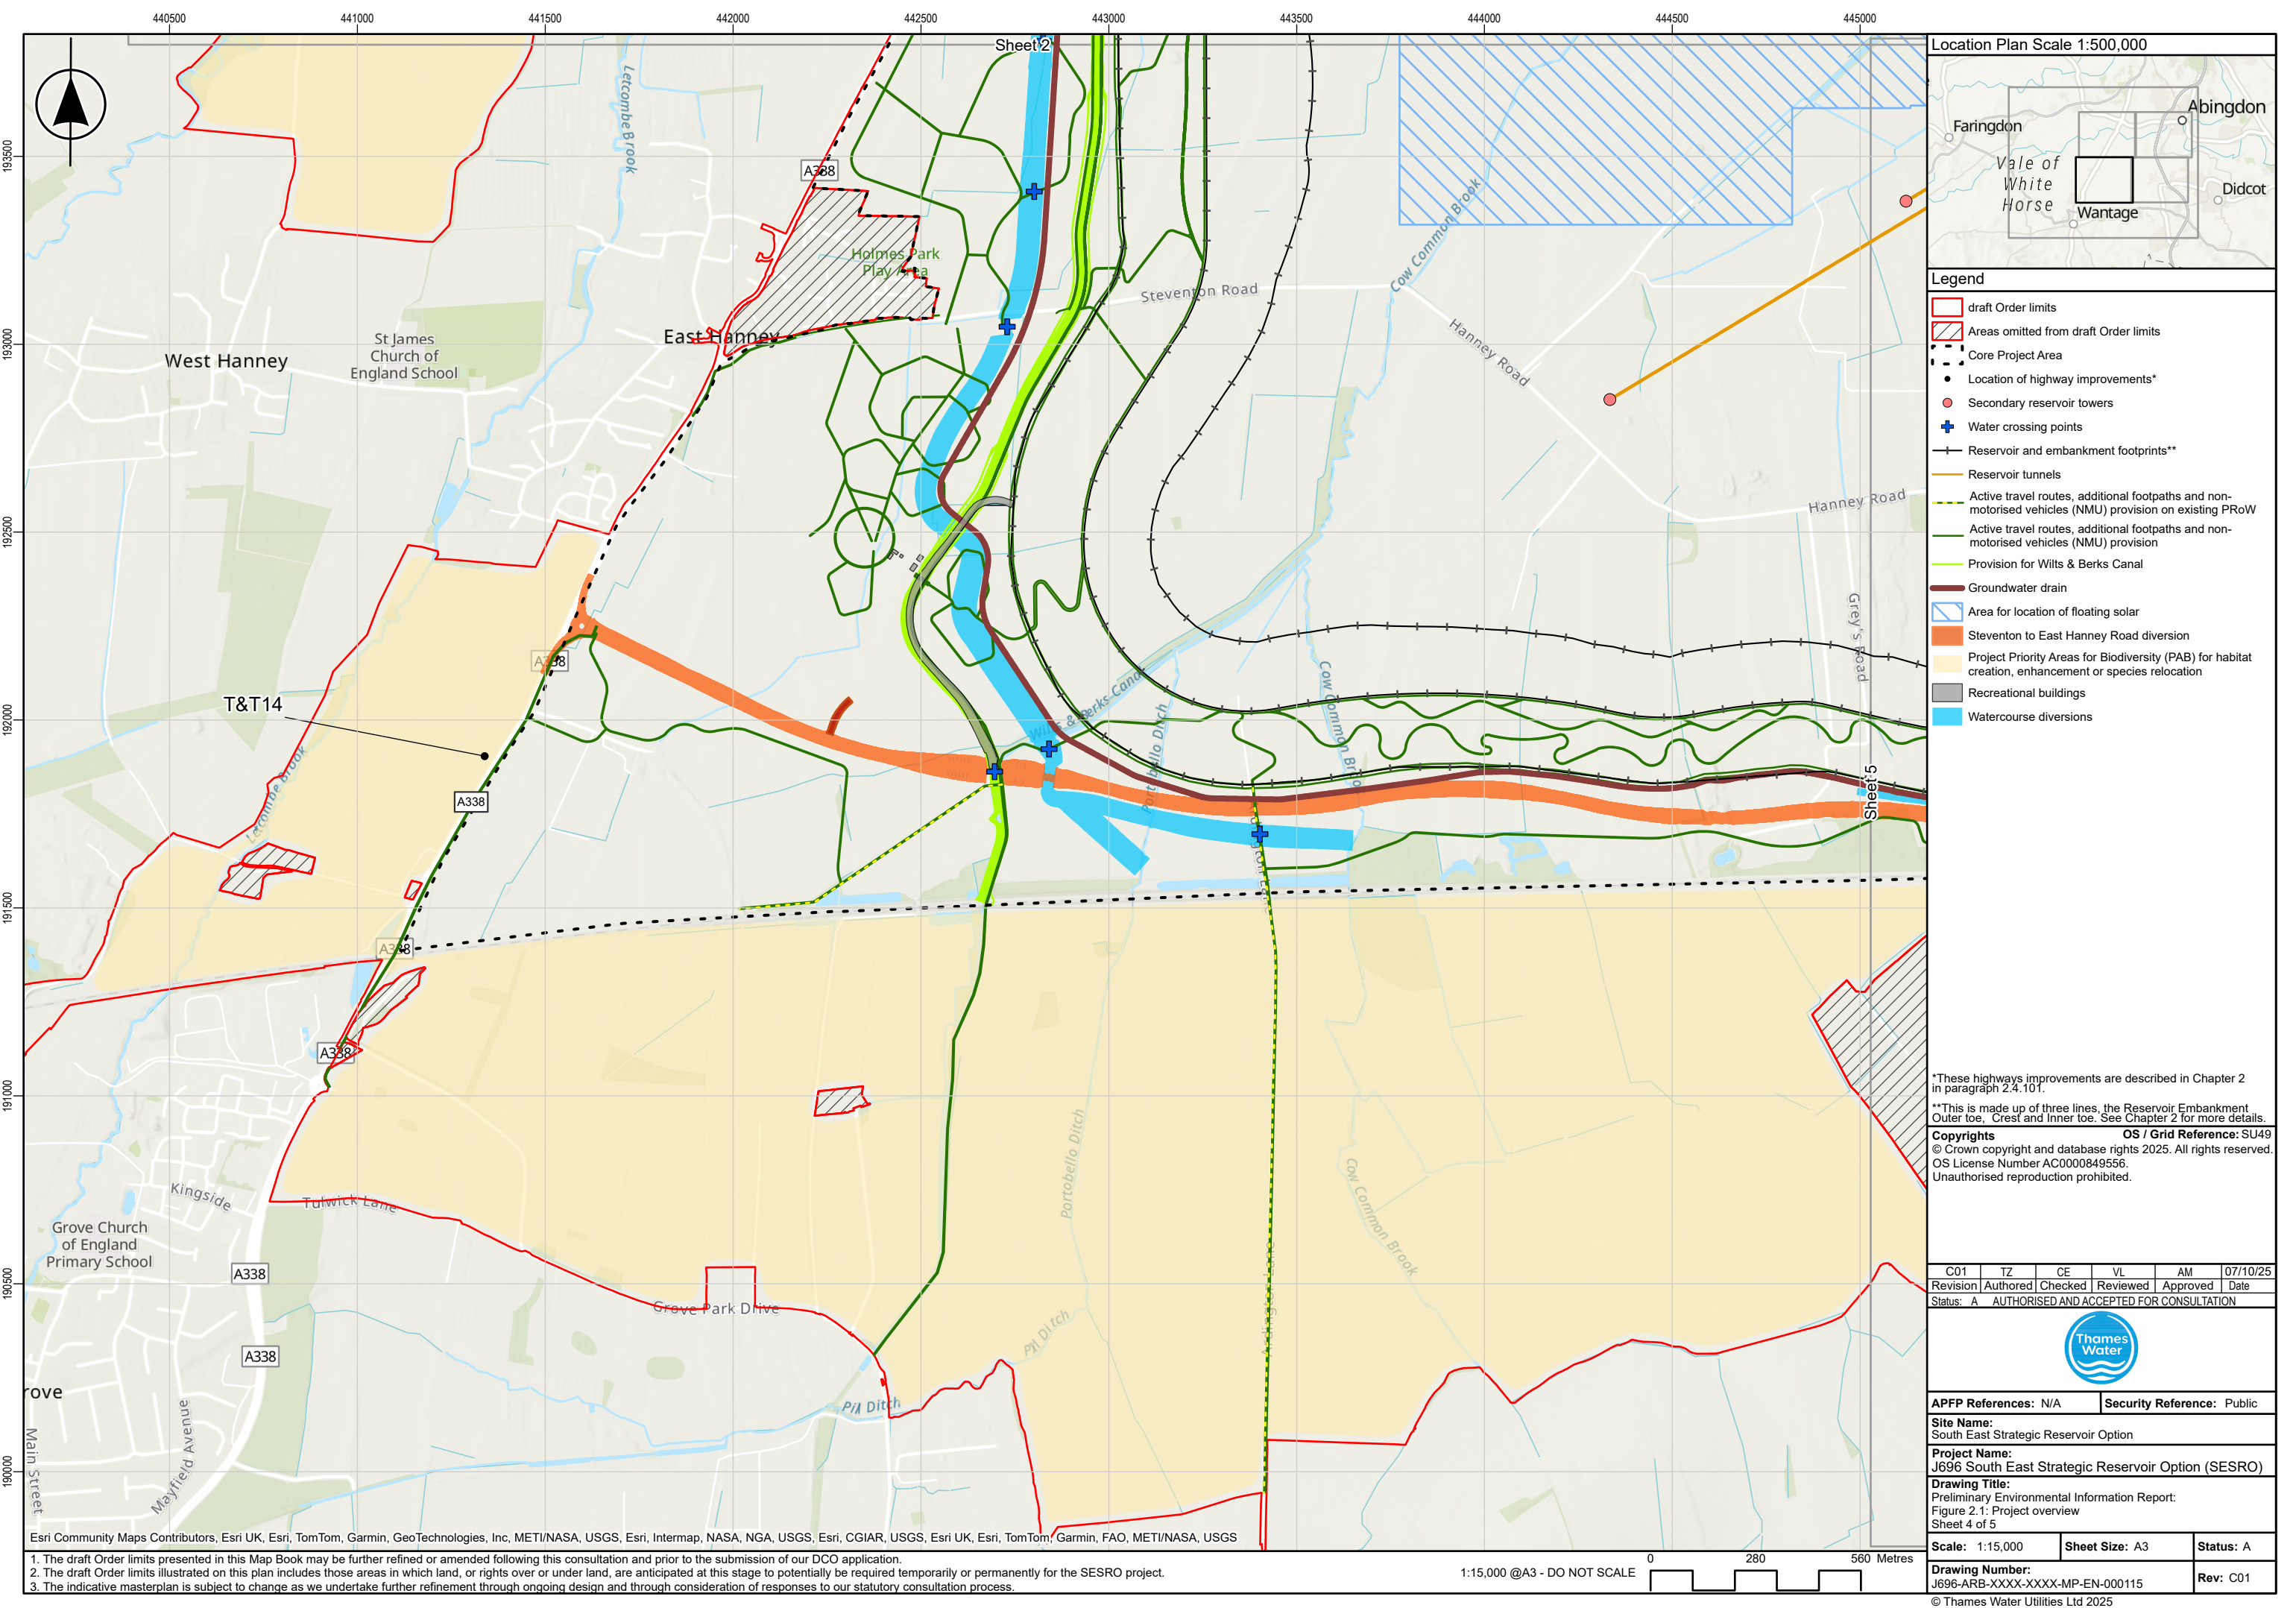

- Legend**
- draft Order limits
 - Areas omitted from draft Order limits
 - Core Project Area
 - Location of highway improvements*
 - Secondary reservoir towers
 - Water crossing points
 - Reservoir and embankment footprints**
 - Reservoir tunnels
 - Active travel routes, additional footpaths and non-motorised vehicles (NMU) provision on existing PRoW
 - Active travel routes, additional footpaths and non-motorised vehicles (NMU) provision
 - Provision for Wilts & Berks Canal
 - Groundwater drain
 - Area for location of floating solar
 - Stevenston to East Hanney Road diversion
 - Project Priority Areas for Biodiversity (PAB) for habitat creation, enhancement or species relocation
 - Recreational buildings
 - Watercourse diversions

*These highways improvements are described in Chapter 2 in paragraph 2.4.101.

**This is made up of three lines, the Reservoir Embankment Outer toe, Crest and Inner toe. See Chapter 2 for more details.

Copyrights OS / Grid Reference: SU49
© Crown copyright and database rights 2025. All rights reserved.
OS License Number AC0000849556.
Unauthorised reproduction prohibited.

C01	TZ	CE	VL	AM	07/10/25
Revision	Author	Checked	Reviewed	Approved	Date
Status:	A AUTHORISED AND ACCEPTED FOR CONSULTATION				



APFP References: N/A		Security Reference: Public
Site Name: South East Strategic Reservoir Option		
Project Name: J696 South East Strategic Reservoir Option (SESRO)		
Drawing Title: Preliminary Environmental Information Report: Figure 2.1: Project overview Sheet 4 of 5		
Scale: 1:15,000	Sheet Size: A3	Status: A
Drawing Number: J696-ARB-XXXX-XXXX-MP-EN-000115	Rev: C01	

Esri Community Maps Contributors, Esri UK, Esri, TomTom, Garmin, GeoTechnologies, Inc, METI/NASA, USGS, Esri, Intermap, NASA, NGA, USGS, Esri, CGIAR, USGS, Esri UK, Esri, TomTom, Garmin, FAO, METI/NASA, USGS



1. The draft Order limits presented in this Map Book may be further refined or amended following this consultation and prior to the submission of our DCO application.

2. The draft Order limits illustrated on this plan includes those areas in which land, or rights over or under land, are anticipated at this stage to potentially be required temporarily or permanently for the SESRO project.

3. The indicative masterplan is subject to change as we undertake further refinement through ongoing design and through consideration of responses to our statutory consultation process.

1:15,000 @A3 - DO NOT SCALE

0 280 560 Metres

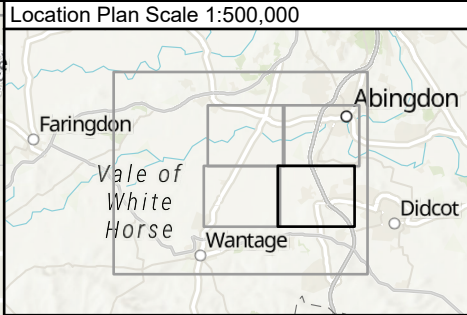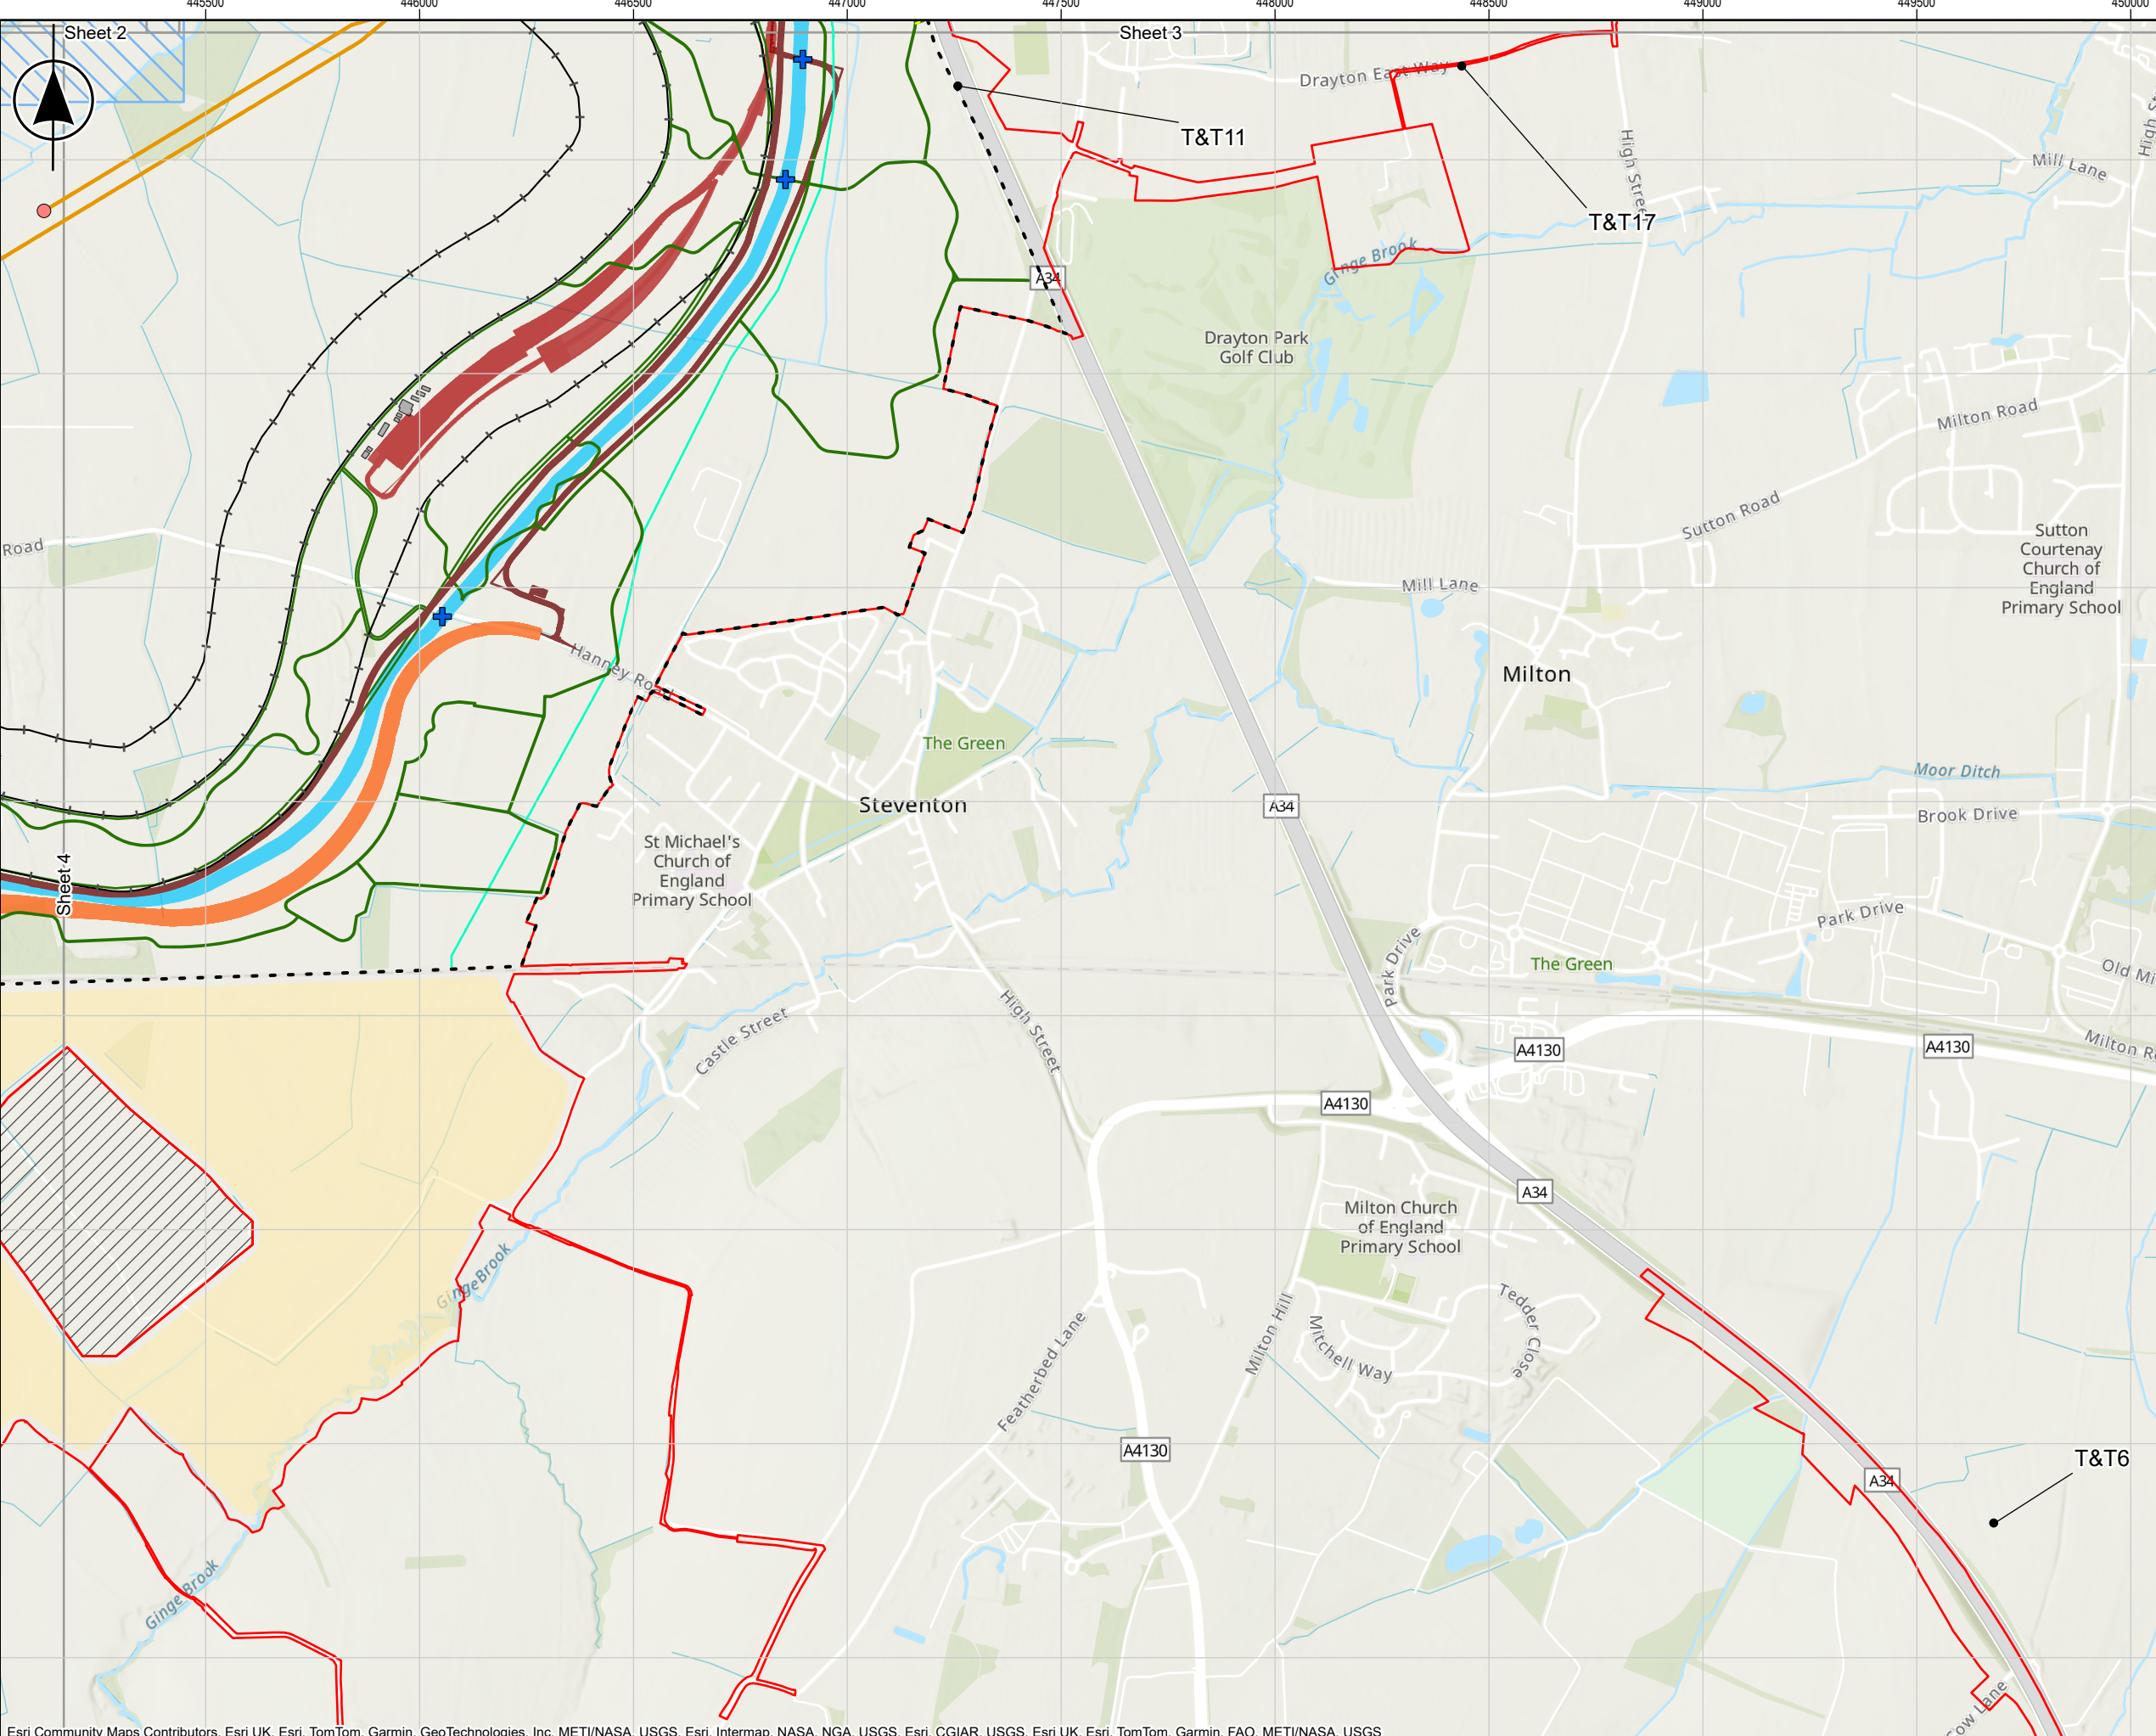

- Legend**
- draft Order limits
 - Areas omitted from draft Order limits
 - Core Project Area
 - Location of highway improvements*
 - Secondary reservoir towers
 - Water crossing points
 - Reservoir and embankment footprints**
 - Reservoir tunnels
 - Active travel routes, additional footpaths and non-motorised vehicles (NMU) provision on existing PRoW
 - Active travel routes, additional footpaths and non-motorised vehicles (NMU) provision
 - Groundwater drain
 - Area for location of floating solar
 - Steventon to East Hanney Road diversion
 - T2ST Water Treatment Works and ancillary infrastructure
 - Permanent access roads
 - Project Priority Areas for Biodiversity (PAB) for habitat creation, enhancement or species relocation
 - Recreational buildings
 - Watercourse diversions

*These highways improvements are described in Chapter 2 in paragraph 2.4.101.

**This is made up of three lines, the Reservoir Embankment Outer toe, Crest and Inner toe. See Chapter 2 for more details.

Copypights OS / Grid Reference: SU49
© Crown copyright and database rights 2025. All rights reserved.
OS License Number AC0000849556.
Unauthorised reproduction prohibited.

C01	TZ	CE	VL	AM	07/10/25
Revision	Authorred	Checked	Reviewed	Approved	Date
Status:	A AUTHORISED AND ACCEPTED FOR CONSULTATION				



APFP References: N/A		Security Reference: Public
Site Name: South East Strategic Reservoir Option		
Project Name: J696 South East Strategic Reservoir Option (SESRO)		
Drawing Title: Preliminary Environmental Information Report: Figure 2.1: Project overview Sheet 5 of 5		
Scale: 1:15,000	Sheet Size: A3	Status: A
Drawing Number: J696-ARB-XXXX-XXXX-MP-EN-000115	Rev: C01	

Esri Community Maps Contributors, Esri UK, Esri, TomTom, Garmin, GeoTechnologies, Inc, METI/NASA, USGS, Esri, Intermap, NASA, NGA, USGS, Esri, CGIAR, USGS, Esri UK, Esri, TomTom, Garmin, FAO, METI/NASA, USGS

1. The draft Order limits presented in this Map Book may be further refined or amended following this consultation and prior to the submission of our DCO application.

2. The draft Order limits illustrated on this plan includes those areas in which land, or rights over or under land, are anticipated at this stage to potentially be required temporarily or permanently for the SESRO project.

3. The indicative masterplan is subject to change as we undertake further refinement through ongoing design and through consideration of responses to our statutory consultation process.

